FilmL.A., Inc.
6255 W Sunset Blvd, 12th Floor
Hollywood, CA 90028
t: (213)977-8600 - f: (213)977-8601
www.filmla.com

Summary Information

Permit No: F00153442-A **Type of Permit:** FILMING **Release Date:** 07/02/2019

Production Company PARAMOUNT PICTURES CORPORATION FEATURES

Insured Company Name PARAMOUNT PICTURES CORPORATION FEATURES

Contact Phone No. 1 323-956-3996
Contact Phone No. 2
Fax 323-862-8578
Address 5555 MELROSE AVE
HOLLYWOOD, California 90038

Production Title ISLAND PLAZA 7

Type of Production Feature

Producer Tommy Harper

Director Joseph Kosinski

1st AD Scott Robertson

Production Manager Leeann Stonebreaker

FilmL.A. Coordinator Hans Groszkruger

Location Manager Mike Fantasia
Primary Phone Mobile - 310-922-4715
Secondary Phone Office - 310-873-3457

Location Assistant Peter Costelli
Primary Phone Mobile - 415-816-3209
Secondary Phone Office - 310-750-5725

Fees

FILMLA NON-REFUNDABLE FILM PERMIT RIDER FEE	$111.00
LA CITY FIRE SAFETY OFFICER	$324.00

Total Permit Fee $435.00

Number of Locations 2

NOT A PERMIT

FilmL.A., Inc.
6255 W Sunset Blvd, 12th Floor
Hollywood, CA 90028
t: (213)977-8600 - f: (213)977-8601
www.filmla.com

Summary Information — Location

Permit Number	F00153442-A	**Location Manager**	Mike Fantasia
Production Company	PARAMOUNT PICTURES CORPORATION...	Primary Phone	Mobile - 310-922-4715
Insured Company	PARAMOUNT PICTURES CORPORATION...	Secondary Phone	Office - 310-873-3457
Production Title	ISLAND PLAZA 7		

Location Address 515 S Flower St, Los Angeles, CA, 90071

Location Type Office Building

Prep Dates 6/28/2019 - 6/30/2019 06:00 - 18:00 3 days

Film Dates 7/1/2019 - 7/1/2019 14:00 - 01:00 1 day

Strike Dates 7/2/2019 - 7/2/2019 06:00 - 18:00

Open or Closed to the Public Closed

Generic Conditions
*LAFD UFSO: Company must contact FilmL.A. for extension of the Uniformed Fire Safety Officers' hours. During normal business hours, UFSO must also inform the LAFD Film desk of the extension.
Must comply with attached conditions
Must Maintain 5' Clearance on Sidewalks/Walkways
No cast or crew parking on area streets
Number of uniformed officers listed on the permit is a minimum requirement. Permittee remains responsible for deploying a sufficient number of uniformed officers to provide traffic and crowd control to ensure the safety of the film crew and the public.
Traffic control must be done in accordance w/MUTCD
Traffic Officers Required
Uniformed officers shall have a copy of the film permit in their possession and are required to confirm that all traffic control signage devices are in place.

Please see attached documents
5th St btwn Flower St & Figueroa St SS curb - Island Plaza (Rev 2).pdf
Mike Fantasia Paramount Pictures.pdf
Downtown Filming Guildelines 2010.03.01.pdf

Equipment on Location

Type	Quantity
5 or 10 ton trucks	5
Cast/Crew vehicles	85
Catering Truck	1
Condors	1
Cranes	1
Cube Trucks	2

Personnel on Location

Type	Quantity
Cast	5
Crew	120
Extras	225
LA City UFSO assigned	45388
Off-Duty/Retired LAPD Officer(s)	2

NOT A PERMIT

FilmL.A., Inc.
6255 W Sunset Blvd, 12th Floor
Hollywood, CA 90028
t: (213)977-8600 - f: (213)977-8601
www.filmla.com

Summary Information — Location

Permit Number F00153442-A
Production Company PARAMOUNT PICTURES CORPORATION...
Insured Company PARAMOUNT PICTURES CORPORATION...
Production Title ISLAND PLAZA 7

Location Manager Mike Fantasia
Primary Phone Mobile - 310-922-4715
Secondary Phone Office - 310-873-3457

Generator	21
Motor Homes	5
Picture vehicles	6
Portable restrooms	2
Scissor Lifts	1
Semi Trucks	4
Stakebed Trucks	4
Trailers	4
Vans	4

Filming Activities Equipment on property; Equipment on sidewalk, in curb lane & across street; Interior Dialogue; Intermittent pedestrian control; Intermittent traffic control - 2 minutes standard; Additional Prep on 7/1/19 10am-2pm;

Jurisdiction **Political:** Los Angeles City - Council District 14 **Police:** Los Angeles Police Department **Fire:** Los Angeles City

Thomas Guide **Page:** 634 **Grid:** E4

Location Notes No parking in front of fire hydrants, handicap spaces, or book drop-off area by the library at any time.
May not block library garage exit/entrance and must remain a minimum of 100' North and 100' South of exits/entrances clear at all times.

Coordinator Note RIDER A EXTENDS OUT TIME TO 1AM AND COLLECTS ADDITIONAL UFSO FEES.

Parking

Base Camp 1201 W 5TH ST, LOS ANGELES, CA 90017
Location Type :
Other Location

Crew Parking 1201 W 5TH ST, LOS ANGELES, CA 90017
Location Type :
Other Location

Parking Notes
Base Camp , Crew Parking, Working Trucks & Catering @ LACS

NOT A PERMIT

FilmL.A., Inc.
6255 W Sunset Blvd, 12th Floor
Hollywood, CA 90028
t: (213)977-8600 - f: (213)977-8601
www.filmla.com

Summary Information

Location

Permit Number	F00153442-A	**Location Manager**	Mike Fantasia
Production Company	PARAMOUNT PICTURES CORPORATION...	Primary Phone	Mobile - 310-922-4715
Insured Company	PARAMOUNT PICTURES CORPORATION...	Secondary Phone	Office - 310-873-3457
Production Title	ISLAND PLAZA 7		

Location Address 1201 W 5th St, Los Angeles, CA, 90017

Location Name LOS ANGELES CENTER STUDIOS

Location Type Office Building

Film Dates 7/1/2019 - 7/1/2019 07:00 - 23:59 1 day

Open or Closed to the Public Open

Generic Conditions
All vehicles must be parked on private property
Must Maintain 5' Clearance on Sidewalks/Walkways
No cast or crew parking on area streets
Number of uniformed officers listed on the permit is a minimum requirement. Permittee remains responsible for deploying a sufficient number of uniformed officers to provide traffic and crowd control to ensure the safety of the film crew and the public.
Traffic control must be done in accordance w/MUTCD
Traffic Officers Required
Uniformed officers shall have a copy of the film permit in their possession and are required to confirm that all traffic control signage devices are in place.

Equipment on Location

Type	Quantity
5 or 10 ton trucks	5
Cast/Crew vehicles	85
Catering Truck	1
Condors	1
Cranes	1
Cube Trucks	2
Generator	21
Motor Homes	5
Picture vehicles	6
Portable restrooms	2
Scissor Lifts	1
Semi Trucks	4
Stakebed Trucks	4

Personnel on Location

Type	Quantity
Cast	5
Crew	100
Extras	10
LA City UFSO assigned	45388
Off-Duty/Retired LAPD Officer(s)	2

NOT A PERMIT

FilmL.A., Inc.
6255 W Sunset Blvd, 12th Floor
Hollywood, CA 90028
t: (213)977-8600 - f: (213)977-8601
www.filmla.com

Summary Information — Location

Permit Number	F00153442-A	**Location Manager**	Mike Fantasia
Production Company	PARAMOUNT PICTURES CORPORATION...	Primary Phone	Mobile - 310-922-4715
Insured Company	PARAMOUNT PICTURES CORPORATION...	Secondary Phone	Office - 310-873-3457
Production Title	ISLAND PLAZA 7		

Trailers	4
Vans	4

Filming Activities Camera on sticks; Drive by; Drive ups & away; Equipment on property; Equipment on sidewalk, in curb lane & across street; Exterior Dialogue; Intermittent pedestrian control; Intermittent traffic control - 2 minutes standard; Filming at the little grass area outside of LA Center Studios (All on LACS Property);

Jurisdiction **Political:** Los Angeles City - Council District 01 **Police:** Los Angeles Police Department **Fire:** Los Angeles City

Thomas Guide **Page:** 634 **Grid:** E3

Coordinator Note RIDER A EXTENDS TIME AT LOCATION TO MIDNIGHT.

Parking

Base Camp
Location Type : Filming Location

Crew Parking
Location Type : Filming Location

Parking Notes
Bsse Camp & Crew Parking @ LACS

NOT A PERMIT

Permit #F00153442-A

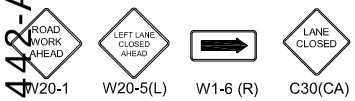

W20-1 W20-5(L) W1-6 (R) C30(CA)

Ⓢ TRAFFIC SIGNAL

● TRAFFIC CONE

TYPE I W/ SIGN

HIGH LEVEL WARNING DEVICE

FLASHING ARROW SIGN (FAS)

ALL TRAFFIC CONTROL WILL BE INSTALLED TO MEET OR EXCEED THE LATEST CA-MUTCD MINIMUM REQUIREMENTS

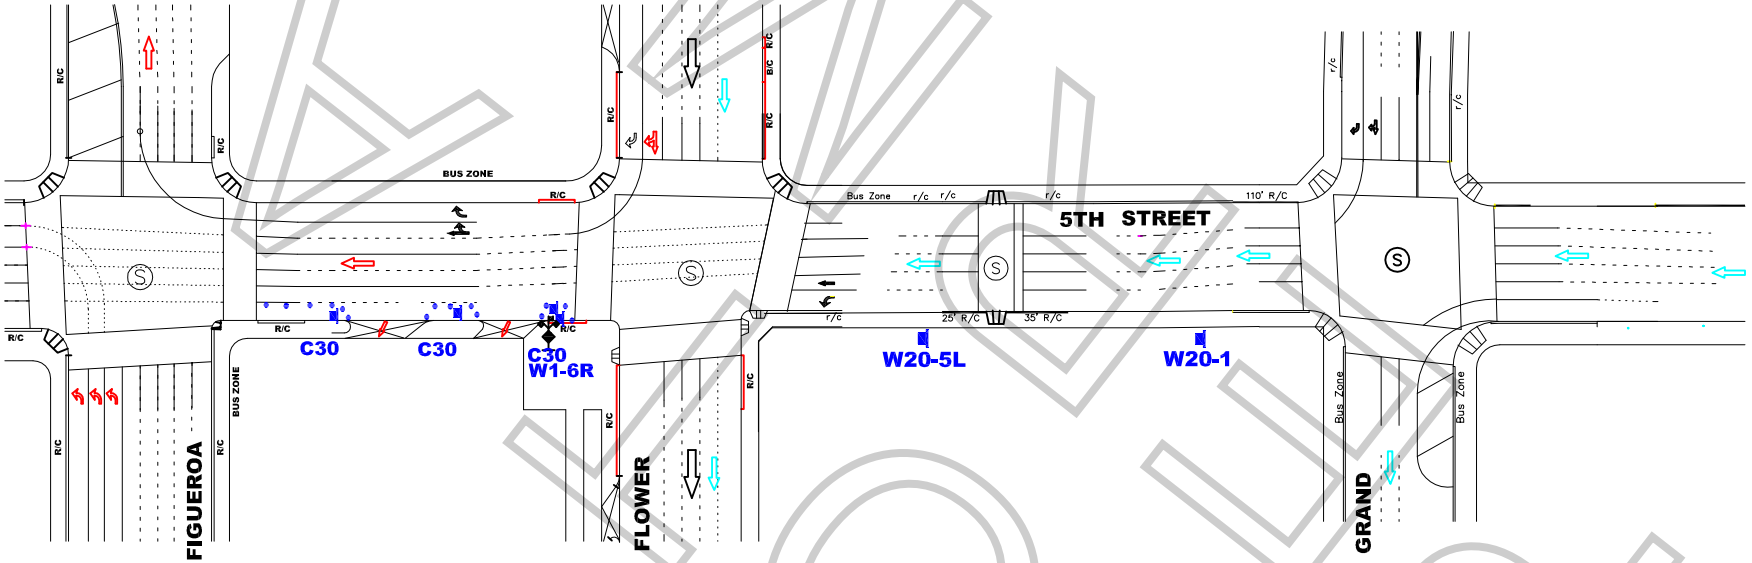

WORK ZONE TRAFFIC CONTROL PLAN
GENERAL NOTES

1. DATE/TIME: 7-1-19 FROM 10:00 HOURS TO 20:00 HOURS.

2. ALL SIGNING, STRIPING, AND TRAFFIC CONTROL DEVICES SHALL CONFORM TO THE (CURRENT) STATE OF CALIFORNIA DEPARTMENT OF TRANSPORTATION (CALTRANS) STANDARD PLANS AND STANDARD SPECIFICATIONS, CALIFORNIA MUTCD, AND ANY ADDENDUMS THERETO, AND AS SHOWN ON THESE PLANS, SYMBOLS AND ABBREVIATIONS USED ARE SHOWN ON CALTRANS STANDARD PLANS.
3. THERE WILL BE NO INTERFERENCE WITH TRAFFIC SIGNALS OR CROSSWALKS.
4. CONES WILL BE 28" MINIMUM HEIGHT AND HAVE REFLECTORIZED SLEEVES FOR NIGHT WORK.
5. POLICE WILL DIRECT TRAFFIC IF NECESSARY.

TCP FOR:	PARAMOUNT PICTURE: "ISLAND PLAZA"
LOCATION:	S/S CURB LANE CLOSURE - 5TH ST FROM FLOWER ST TO FIGUEROA LOS ANGELES, CALIFORNIA
CONTACT:	MIKE TARIS OFFICE# 818-706-8022 PETER COSTELLI PH# 310-750-5725
	JCL TRAFFIC SERVICES (213) 622-9775 C31-CA Lic # 805357
DATE / REVISIONS	DRAFTER: MARIO MENJIVAR SCALE: N.T.S. FILM LA: HG

KLINGON

Appointment of As Authorized Agent and Representative

I certify that I am a representative of Paramount Pictures ("Principal") and am authorized to enter into binding contractual agreements on its behalf. I further certify that I am authorized by Principal to appoint other representatives and agents for Principal and to give such representatives and agents authority to enter into and bind Principal to agreements relating to the issuance of and compliance with location film (e.g. theatrical television, commercial and other motion picture filming) and still photographic permits, including the permits themselves and any riders (amendments) to such permits. Acting on behalf of the Principal in my capacity as its authorized representative, I appoint Walker Location Services and its employees and agents ("WLS") as Principal's authorized representatives and agents to apply for location film (e.g. theatrical television, commercial and other motion picture filming) and still photographic permits on behalf of Principal through Film L.A. Inc of Southern California for any city, county or other jurisdication where Film LA operates; to negotiate discuss, accept, modify, agree to and bind Principal to the terms and conditions of such permits (including all restrictions and/or community guidelines applicable to any such permit); and to execute such permits on behalf of Principal. Principal understands, acknowledges and agrees that it (and/or insurer) remains responsible and liable for all obligations imposed by or incidental to any permit or rider issue to Principal signed by any employee or agent of (including any coordinator, runner or messenger used by) WLS. Principal further agrees to comply with the terms and conditions of any such permits and hereby appoints WLS as an authorized representative to facilitate compliance with such terms and conditions following issuance of any such permits and to enter into agreements for Principal with respect therto. Any person, agency; entity or organization (including Film LA) and any city, county or other jurisdiction where Film LA operates) may rely upon this appointment and need not obtain further authorization for any act described herein. Any original or faxed copy of this appointment shall be sufficient, and may be treated as an original for all purposes. The appointment may be revoked by Principal at any time in writing delivered to Film LA, but in any case shall expire one (1) year from the date of execution set forth below.

I declare under penalty of perjury under the laws of State of California that I am authorized to appoint WLS as agent for Principal, and based upon that authority I hereby appoint WLS as Principal's agent as set forth herein.

Walker Film Production Services Inc.
4607 Lakeview Canyon Rd. # 254
Westlake Village CA 91361

818.706.8022 office
818.253.7052 cell
888.846.6011 fax

Dated: 9/17/18

Name of Principal: Paramount Pictures

Representative's Signature:

Print Representative's name: Mike Fantasia C/o Walker Production Services
Representative's Title: Location Manager
Principal's Address: 1658 10th St.
Santa Monica, CA 90404

Principal's Telephone: (310) 922 - 4715

NOT A PERMIT

SPECIAL CONDITIONS FOR LOCATION FILMING IN DOWNTOWN LOS ANGELES
(Standard Filming Requirements continue to apply where not superseded below)

1. DEFINITION OF TERMS

a. Downtown Los Angeles, for the purposes of these conditions, shall be defined as the area North to South from the 101 Freeway to the 10 Freeway; East to West from the Los Angeles River to the 110 Freeway.

b. The Downtown Los Angeles Neighborhood Council boundaries (**DLANC boundaries**), for the purpose of these conditions, shall be defined as bordered on the North and East at the 101 Freeway from the 110 Freeway east to Los Angeles Street, south to 4th Street, east to Alameda Street, south to 7th Street, east to the Los Angeles River; on the South by the 10 Freeway from the 110 Freeway to the Los Angeles River; on the West by 110 Freeway from the 10 Freeway to the 101 Freeway. (This area is the same area as defined above as Downtown Los Angeles, but excludes the Little Tokyo and Arts District neighborhoods.)

c. Residential buildings shall be defined as any building with legal residential occupants (mixed-use, adaptive reuse, artist-in-residence (A.I.R.), SROs, residential hotels, condominiums and apartment buildings). DLANC will maintain an accurate and contemporary listing of all residential buildings showing a 100-foot radius from each building so as to identify any areas both inside and outside of that radius.

d. The Broadway Entertainment District (aka Broadway Theatre District), for the purposes of these Conditions, shall be defined north to south as Broadway from 3rd Street to Olympic Boulevard, and east to west from Frank Court to Lindley Place (aka St. Vincent Alley Court), or the equivalent mid-block point to either of these alleys where the alley is not present, including any theater loading facilities, defined as any public or private surface parking lot, parking garage, public street or curb area adjacent to, or utilized by, a theater. If, in the future, the City adopts an ordinance with regulations governing filming in this area, such regulations shall supersede these Filming Conditions.

e. The Old Bank District residential overlay, for the purposes of these Conditions, shall be defined as the area bound by South Spring St., West 5th St., West 4th St., and Werdin Pl.

2. FILMING STANDARD HOURS AND DAYS

a. Filming activity, or any production-related activity including but not limited to activities such as base camps, catering, generators, etc., within the **DLANC boundaries** is restricted to the hours of 6:00 a.m. to 11:00 p.m. within a 100-foot radius of any residential building. Filming activity in the **Broadway Entertainment District** is restricted to the hours of 6:00 a.m. to Midnight within a 50-foot radius of any residential building. **Old Bank District** is restricted to the hours of 7:00 a.m. to 10:00 p.m. within a 100-foot radius of any residential building**.** No extension of the standard filming hours for

NOT A PERMIT

filming or any disruptive production-related activity shall be allowed until a signature survey has been properly submitted. Proof of signature surveys shall be made available to DLANC upon request.

b. No film permits may be issued along Main and Spring Streets from 2nd to 9th Streets, or on any block of 2nd through 9th Streets between Los Angeles and Spring during the Downtown Art Walk, currently held on the second Thursday of each month. Filming inside of private buildings or entirely on private property during this time is permitted so long as there are no external impacts.

c. No filming may be conducted in close proximity to major public events anywhere in Downtown Los Angeles as permitted by the LAPD, or identified with 30 days notice to the City's Designated Film Permit Contractor by DLANC. Film permits may be considered in light of major public events on a case-by-case basis so long as their issuance will not cause further disruption to Downtown businesses and residents during such events.

3. RESIDENTIAL AND MERCHANT PROTECTIONS IN THE DLANC BOUNDARIES

a. A film permit may include no more than 300 feet of curb lane per city block for the parking of film production vehicles, crew or equipment. Requests for additional amounts of curb lane shall require a signature survey. The **Broadway Entertainment District** is exempt from this restriction.

b. Production personnel (and equipment utilized by the production company) shall not block the sidewalk area in front of an open commercial business or a residential building, including residential patios, windows, doorways, or entryways, unless the production company has secured the permission of the merchant and/or property owner. Where the commercial business is one that is primarily open in the evening and nighttime hours, the production company, their cast and crew may not block the access to and signage of such establishment (as seen from the street), without permission of the merchant and/or property owner during the hours of operation of the business.

c. Customers, employees, residents, and guests of affected properties shall be allowed free ingress/egress to all buildings, merchants, and parking facilities. Arrangements shall be made to ensure access to deliveries, trash pickup, residential move-in/move-out, and vendor access to the properties/merchants during productions.

d. All commercial businesses must prominently post hours of operation and contact phone numbers, and residential buildings must have a designated contact person authorized to give permission. Special events held by commercial businesses, outside of normal business hours, must also be posted in advance, and production companies must provide full access and visibility during such events.

NOT A PERMIT

4. NOISE, FUMES, AND LIGHTING WITHIN THE DLANC BOUNDARIES

a. Generators, portable toilets or toilet vehicles, and outdoor food preparation using charcoal or gas grills must be a minimum of 50 feet (horizontally) from any residential window or entrance. If it is physically impossible for a generator to be a minimum of 50 feet from residential windows or entrances, the generator shall be placed as far away as possible and vented away from residential windows and entrances. However, under no circumstances shall a generator be placed directly underneath a residential window.

b. Film productions must focus lighting on the filming area only and make every effort to shield the lighting from adjacent properties, pedestrians, and patrons of commercial businesses at all times. Exceptional lighting (e.g., Musco and Bebee lighting) outside of regular filming hours shall not be allowed without a signature survey of the affected merchants and/or property owners. **Signature survey shall be required for Exceptional lighting within the Old Bank District between the hours of 6:00 p.m. and 6:00 a.m.** Under no circumstances shall lighting be directed onto oncoming traffic.

c. Film production companies are required to completely remove all trash, food, and cardboard boxes, etc. from the general vicinity at the end of each filming day. Film production companies will be held responsible for the actions of catering companies they employ to provide food for the cast and crew.

5. SPECIAL REQUESTS AND EXCEPTIONS REVIEW AND NOTIFICATION WITHIN THE DLANC BOUNDARIES

a. Helicopters shall not be granted permits for landing at non-certified helipads before and after approved filming hours. All aerial filming productions must provide upon request a copy of an approved FAA Form 7711-2, or other official waiver, along with a copy of the briefing on the flight operations for all participating persons or property.

b. No film permit shall be construed as a waiver of 14 CFR § 91.119, 14 CFR § 91.515(a) or 14 CFR § 91.303(e), dictating federal flight altitude regulations, for purposes of non-participating persons or property (see attachment).

c. Notification beyond the standard 500-foot radius will be made to affected residents and merchants for high impact activity that is likely to cause interference with adjacent properties of people such as car chases, simulated gun fire, explosions, screams for help and other loud noises, helicopter activity, road closures or other such exceptional activities that might cause a police response to the filming location. High impact filming activity must be preceded by notifications at least two days in advance. The City's Designated Film Permit Contractor or the production company shall consult a designated DLANC representative when an applicant requests a permit for high impact filming activity with less than two days notice.

d. Due to the location of building air intake systems on Lower Grand Avenue, no special effects, including smoke, steam or fog, may occur in that area without first obtaining

NOT A PERMIT

clearance from the appropriate building contacts and maintenance engineers. Contact must be made at least 48 hours prior to the proposed effect(s).

6. FILMING-RELATED CONGESTION WITHIN THE DLANC BOUNDARIES

a. The City's Designated Film Permit Contractor will ensure that the impact from filming at recurrently used locations is minimized to the affected residents and businesses.

b. In rush hour restricted lanes, as designated by LADOT, no Intermittent Traffic Control (ITC) shall be permitted during Rush Hours (7:00 a.m. – 9:00 a.m. and 4:00 p.m. – 7:00 p.m., Monday through Friday). No simultaneous closures or ITC of both the Second and Third Street Tunnels will be permitted.

c. Production companies shall request the posting of "no parking" signs, lane or street closures with LADOT for the day(s) that they are "on site" only. When closures are not necessary for the day(s) requested, production companies shall report the changes to the City's Designated Film Permit Contractor, who shall notify LADOT, who must revise and/or remove parking signs, as necessary.

d. Production companies must provide adequate detour and directional signage when street closures are in place, conforming to current LADOT standards and practices. Detour routes must accommodate large, semi and tractor trailer trucks and public transit vehicles.

7. ENFORCEMENT OF CONDITIONS

a. In accordance with the terms of their work permit issued from LAPD, off-duty or retired police officers must, upon reporting to a work site, review and ensure compliance with conditions outlined on the filming permit. Officers shall ensure compliance with arrival and departure time, and shall not allow any activity or conduct that is in violation of local or state law, nor allow any filming condition that is not authorized by the permit. Variations from the requirements of the permit are not allowed unless approved by an authorized representative of the City's Designated Film Permit Contractor.

NOT A PERMIT